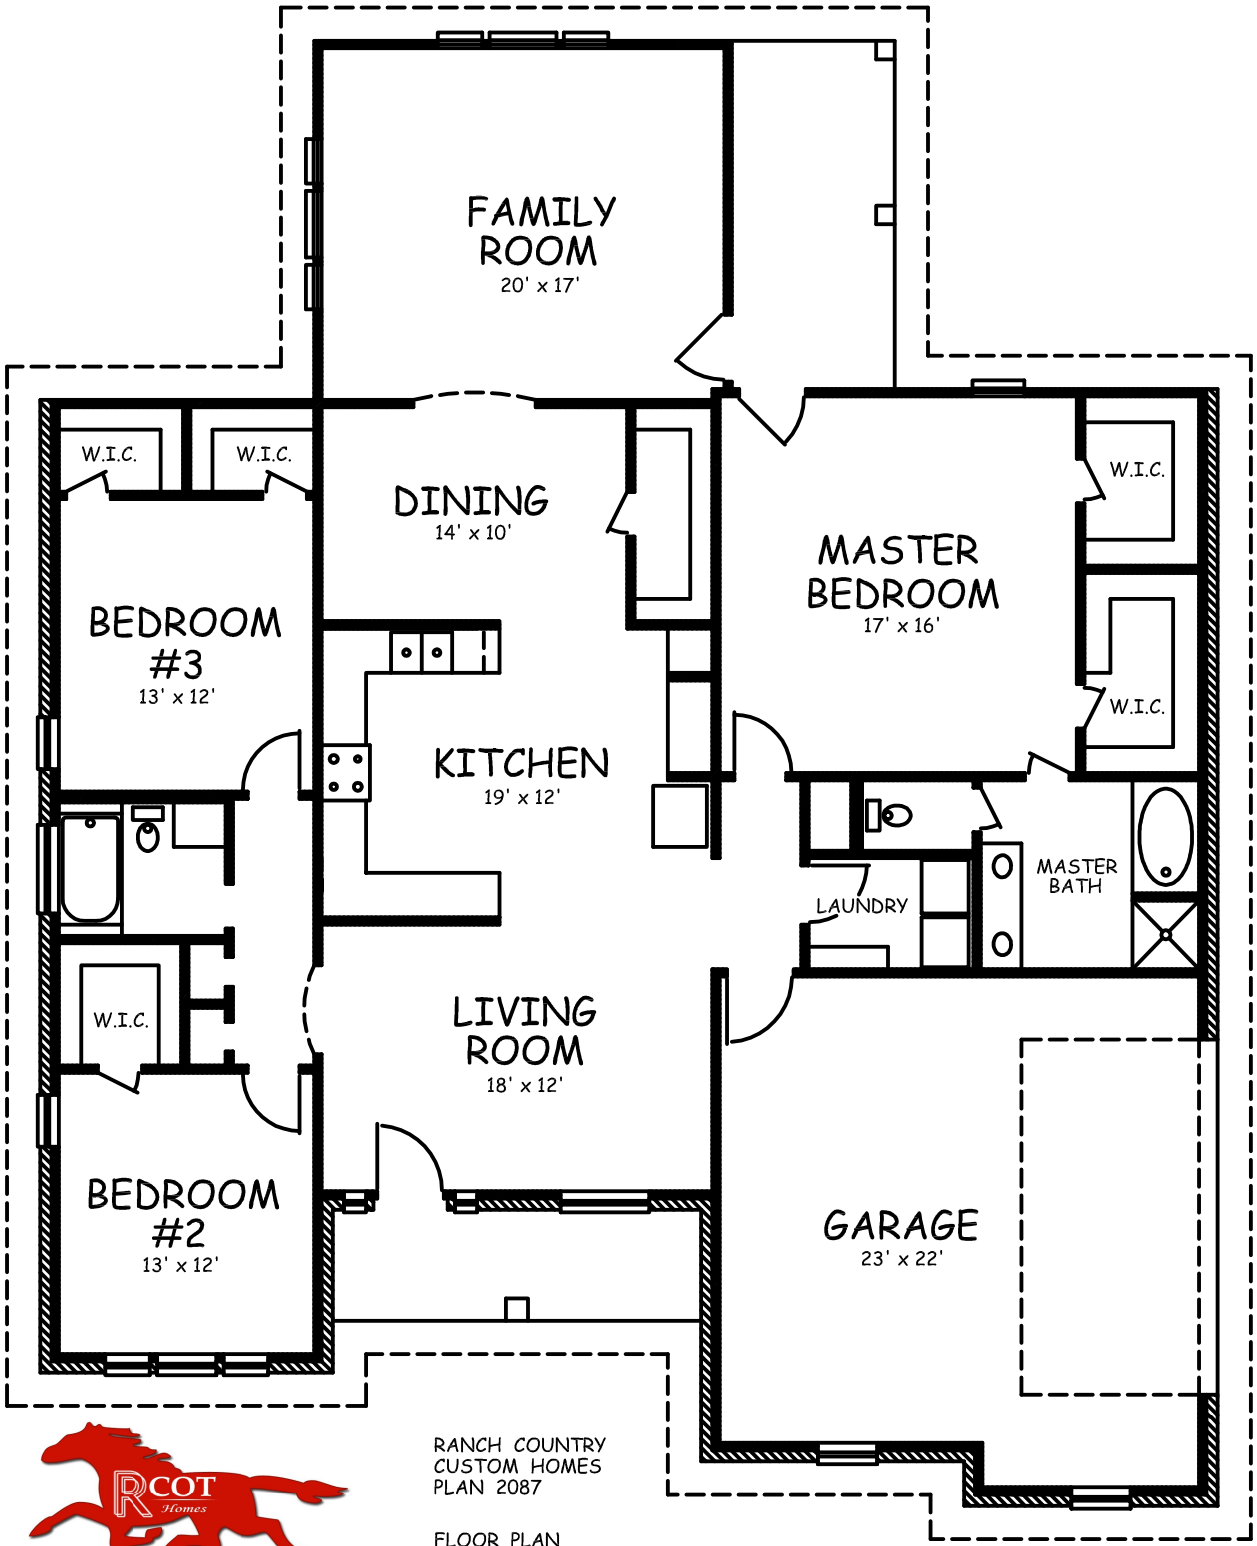

RANCH COUNTRY
CUSTOM HOMES
PLAN 2087

FLOOR PLAN